NOTES:
MOLONY MILLAR CONSULTING CIVIL & STRUCTURAL ENGINEERS
THIS DRAWING AND ANY DESIGN HEREON IS THE COPYRIGHT OF THE CONSULTANTS AND MUST NOT BE REPRODUCED WITHOUT THEIR WRITTEN CONSENT.

ALL DRAWINGS REMAIN THE PROPERTY OF THE CONSULTANTS.

FIGURED DIMENSIONS ONLY TO BE TAKEN FROM THIS DRAWING.
ALL DIMENSIONS TO BE CHECKED ON SITE.

CONSULTANTS TO BE INFORMED OF ANY DISCREPANCIES BEFORE WORK PROCEEDS.

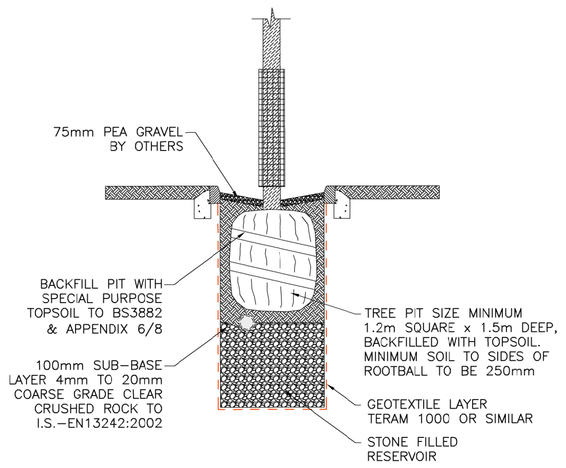

TREE PIT SECTION
SCALE 1:50

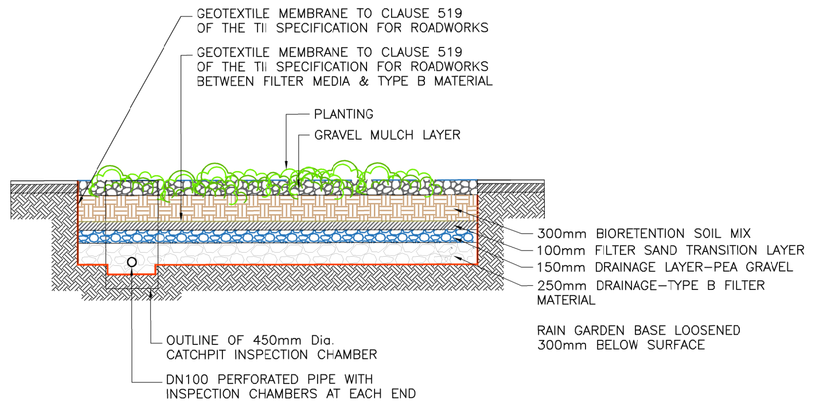

RAIN GARDEN PLANTER DETAIL
NOT TO SCALE

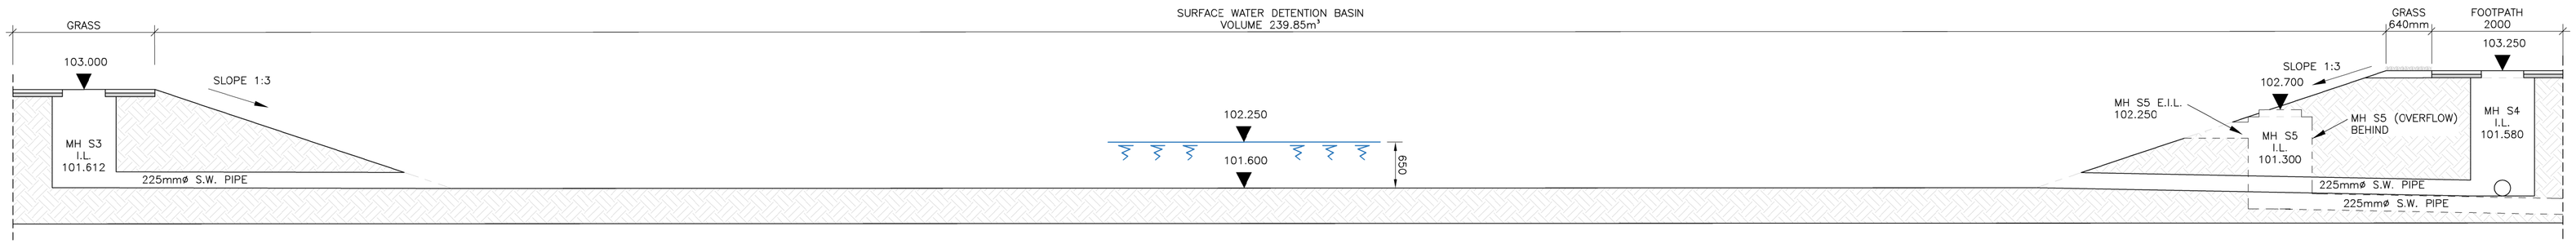

SECTION A-A
THROUGH SURFACE WATER DETENTION BASIN
SCALE 1:50

Rev	Date	Description	By	Chkd

Client
KAVCO

Project Title
RESIDENTIAL DEVELOPMENT AT RIVERSIDE, KILGOBBIN ROAD, STEPASIDE, CO. DUBLIN

Drawing Title
SuDS DETAILS & SECTIONS

Architect
DOWNEY

Scale 1:250 @ A1 | Date JULY '25
Drawn C.G. | Chkd R.G.
Cad File: S:\1200\1285-8

MOLONY MILLAR
Consulting Civil and Structural Engineers
Riverbank House
Ballyboden Road
Rathfarnham
Dublin 14
Ireland
Tel (353-1) 4930211
email info@molonymillar.ie
Web www.molonymillar.ie

Drawing Status	Job Number	Drawing Number	Revision
PLANNING	1285-8	C21	

©